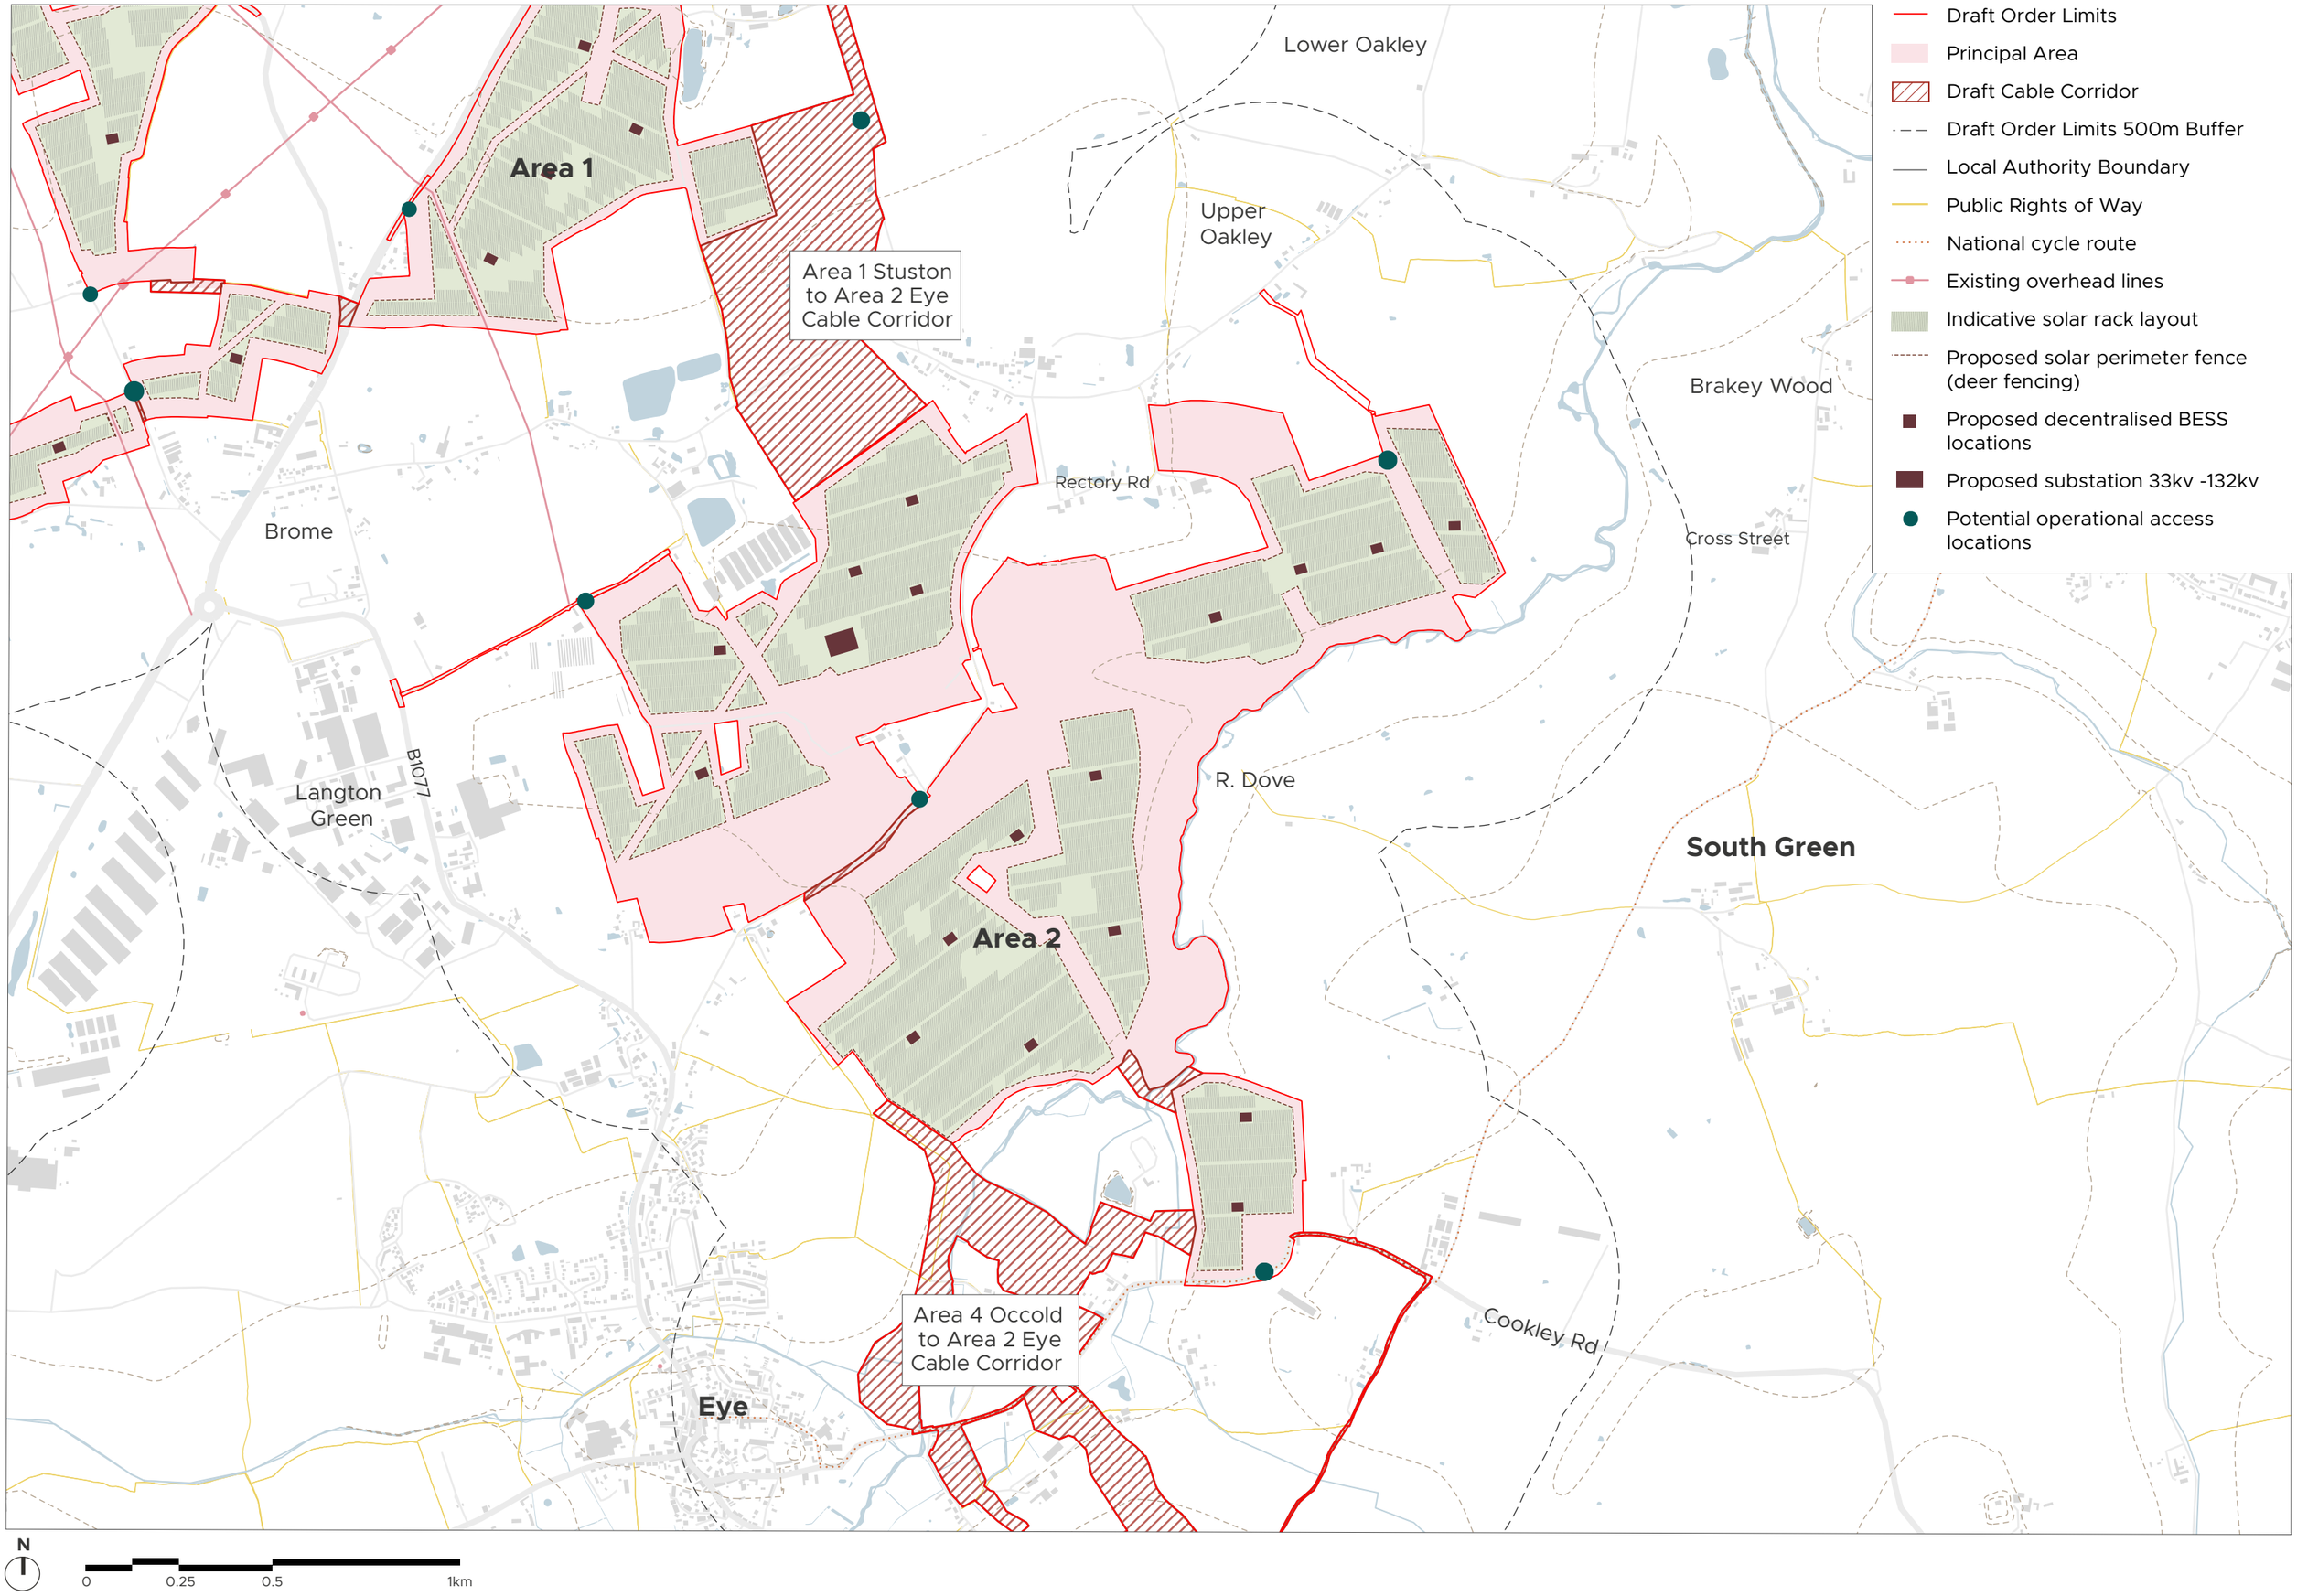Figure 2.2b **Indicative Masterplan - Area 2 Eye**